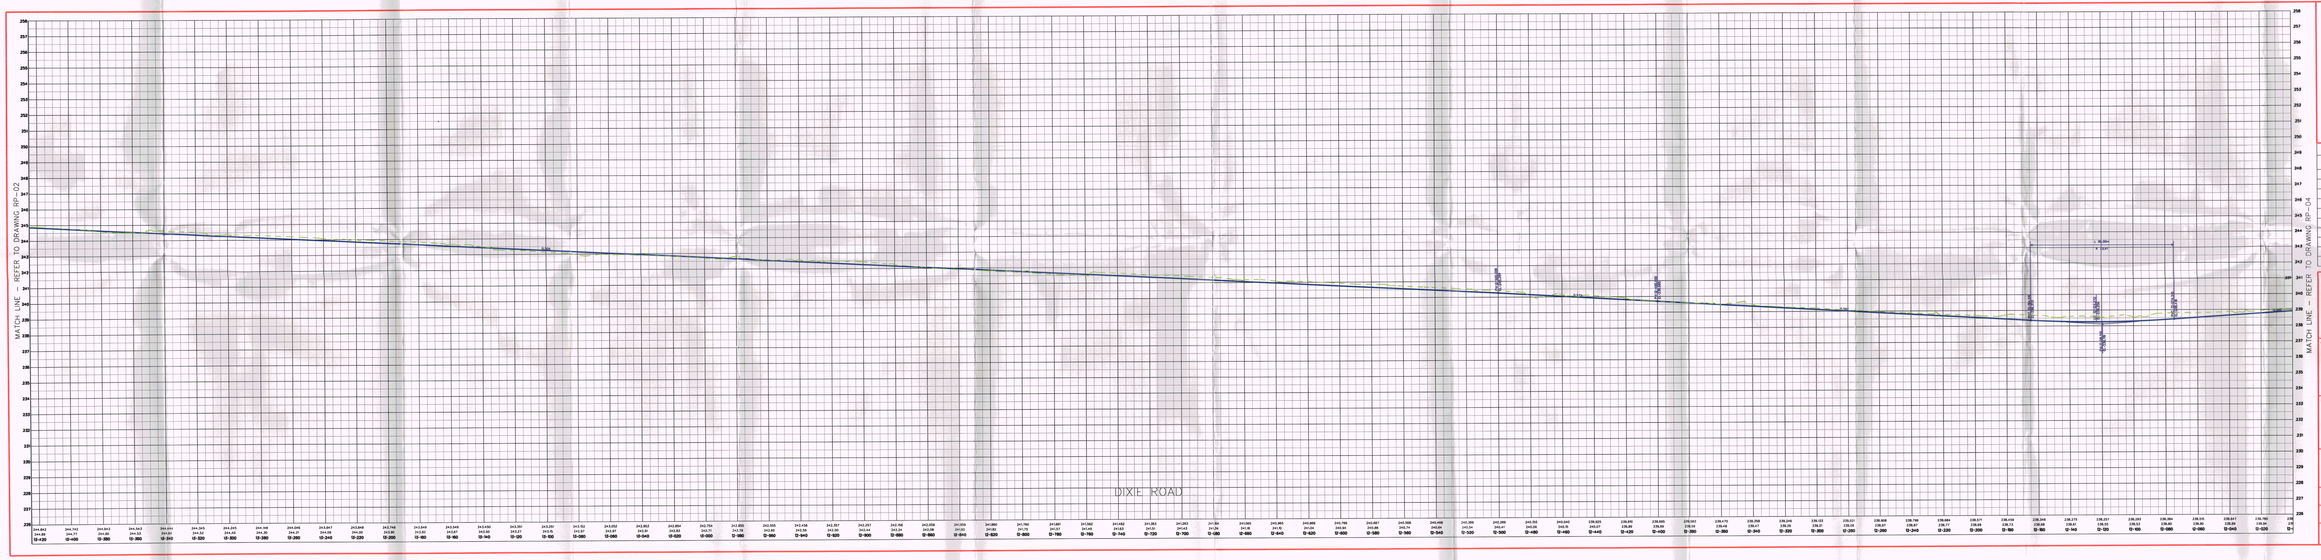

LEGEND

AECOM

AECOM Canada Ltd.
300–300 Town Centre Blvd, Markham, ON L3R 5Z6
T 905.477.8400 F 905.477.1456

CLIENT:

Region of Peel
Working for you

PROJECT:

DIXIE ROAD
(SANDLEWOOD PKWY
- COUNTRYSIDE DRIVE)

DRAWING:

PRELIMINARY
COMBINATION ALTERNATIVE -
PREFERRED ALTERNATIVE

DRAWN BY:	CHECKED BY:	PROJECT No.
A. Kok	T.Brown	60118562
DESIGNED BY:	APPROVED BY:	DRAWING No.
A. Kok	T.Brown	03
SCALE: 1:1000	DATE: May 2011	